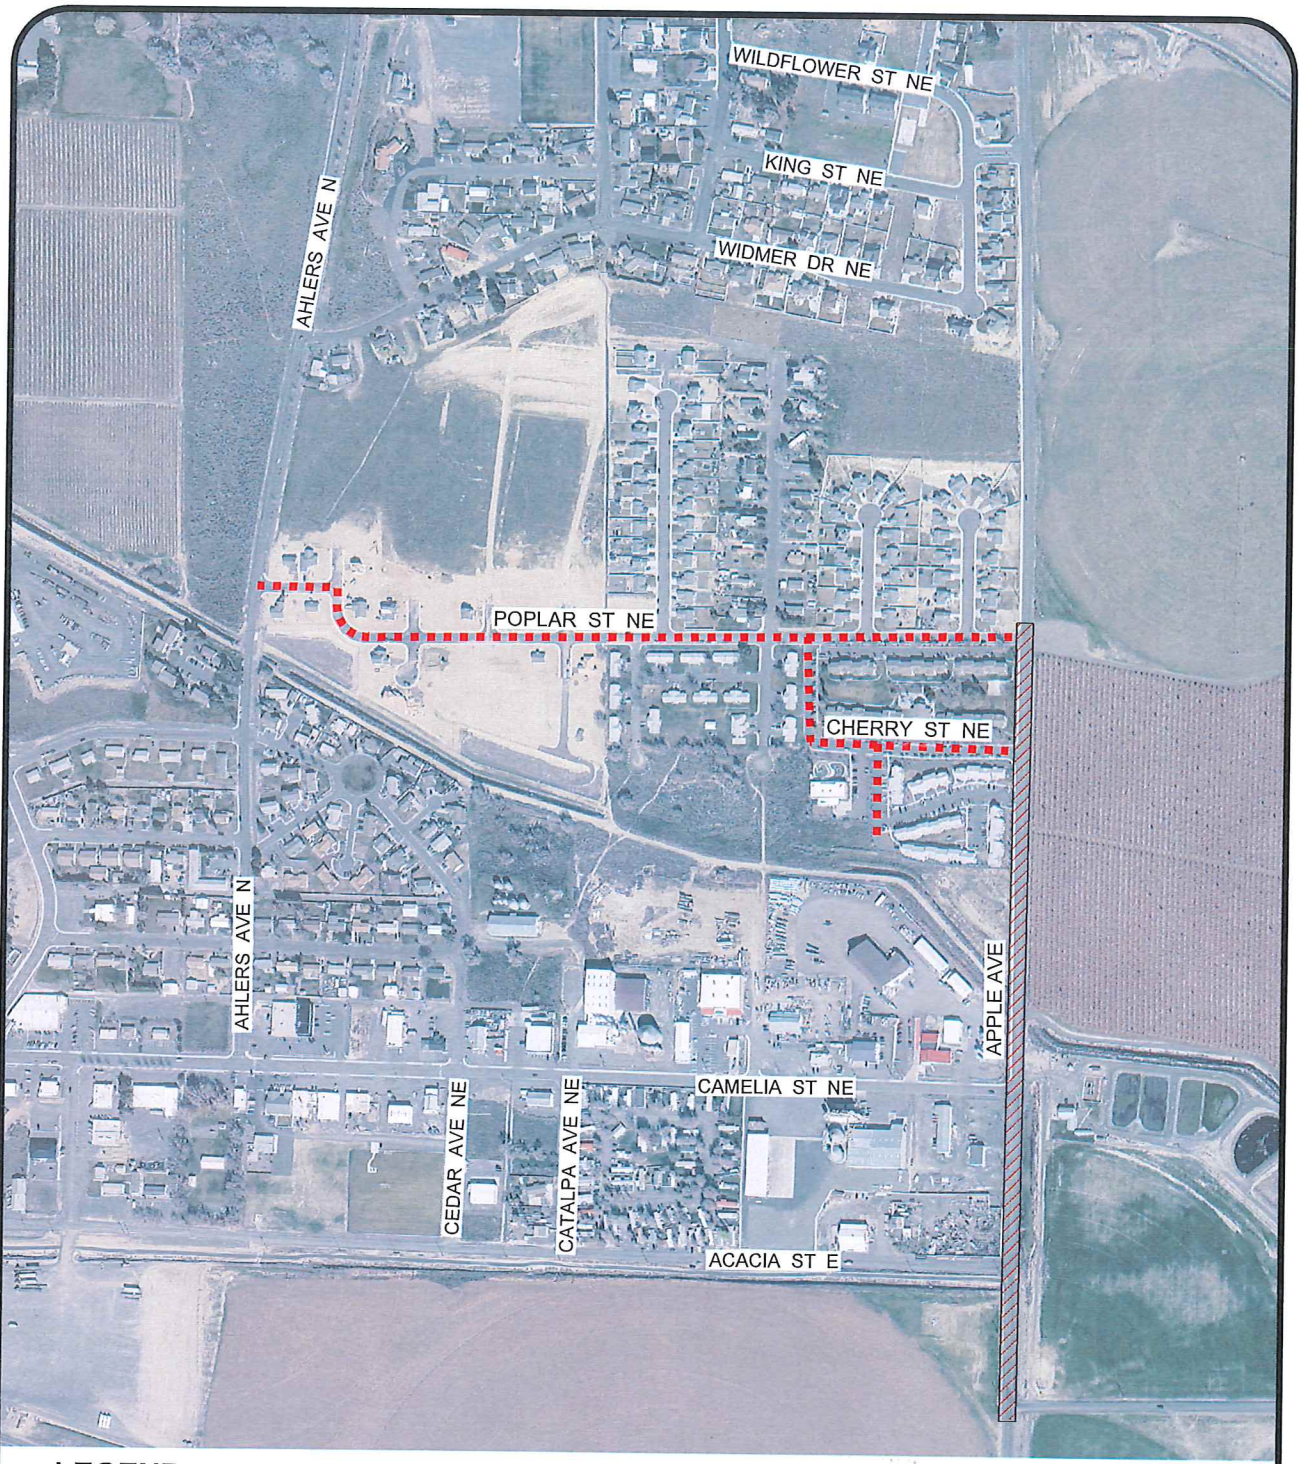

LEGEND

WORK AREA

DETOUR ROUTE

anderson perry

CITY OF
ROYAL CITY
APPLE AVENUE RECONSTRUCTION

TRAFFIC CONTROL PLAN

FIGURE
1

X:\Clients\Royal City WA\6097-38 AppleAvenuePh1\CAD\6097-38-FIG01_TC.dwg, Layout1, 8/24/2026 4:14 PM, agarcia